GRANT PARK 2 - PRELIMINARY PLAT

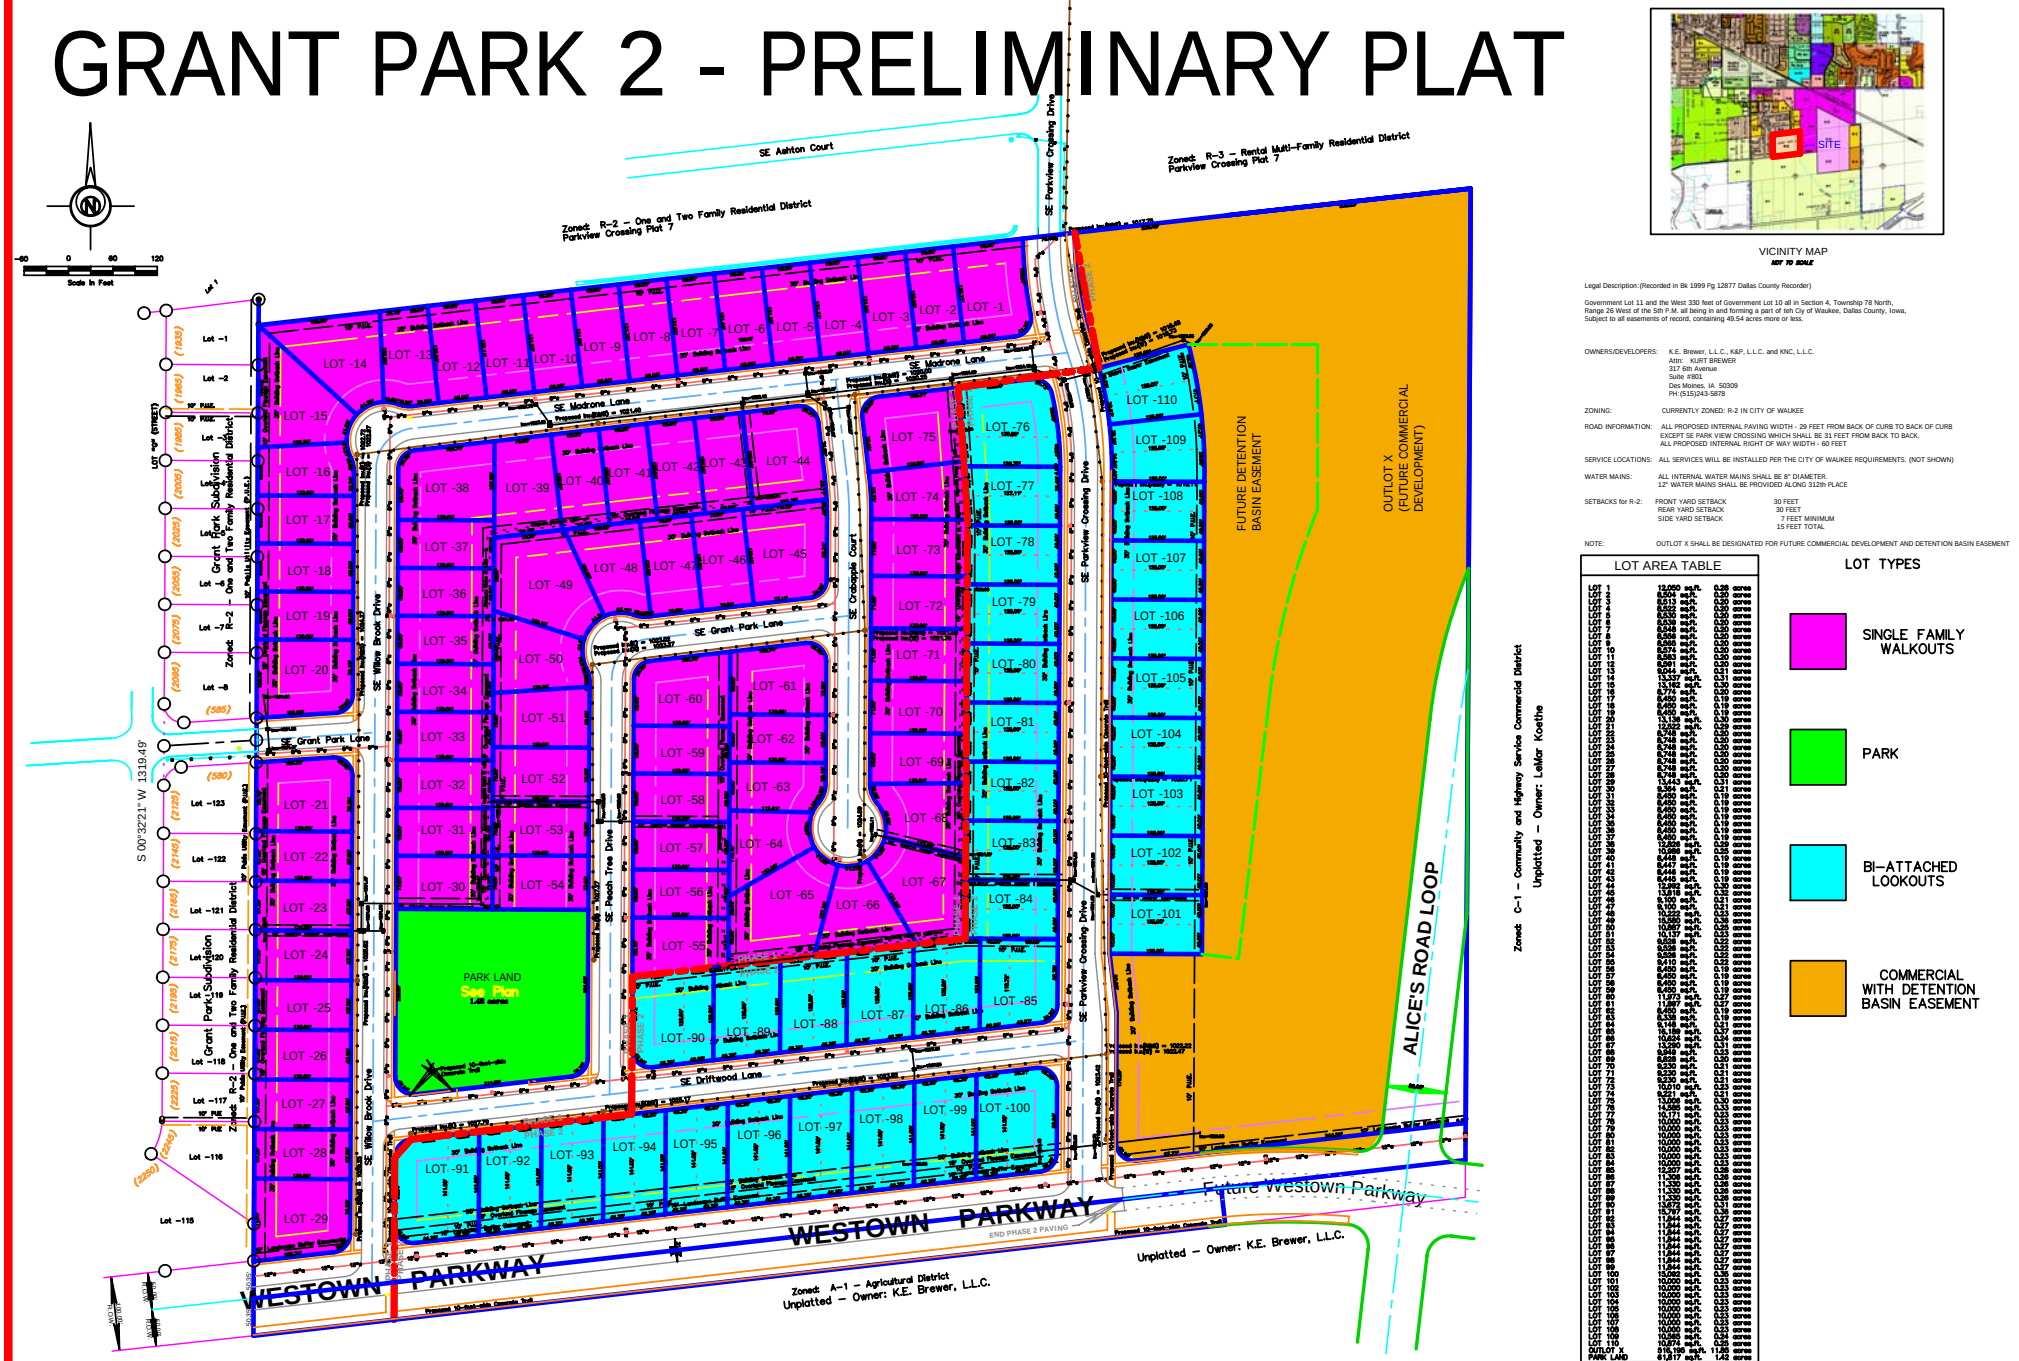

VICINITY MAP
NOT TO SCALE

Legal Description: (Recorded in Bk 1999 Pg 12877 Dallas County Recorder)

Government Lot 11 and the West 330 feet of Government Lot 10 all in Section 4, Township 78 North, Range 26 West of the 5th P.M. all being in and forming a part of teh Cty of Waukee, Dallas County, Iowa, Subject to all easements of record, containing 49.54 acres more or less.

OWNERS/DEVELOPERS: K.E. Brewer, L.L.C., K&P, L.L.C. and KNC, L.L.C.
Attn: KURT BREWER
317 6th Avenue
Suite #801
Des Moines, IA 50309
PH: (515)243-5878

ZONING: CURRENTLY ZONED: R-2 IN CITY OF WAUKEE

ROAD INFORMATION: ALL PROPOSED INTERNAL PAVING WIDTH - 29 FEET FROM BACK OF CURB TO BACK OF CURB
EXCEPT SE PARK VIEW CROSSING WHICH SHALL BE 31 FEET FROM BACK TO BACK.
ALL PROPOSED INTERNAL RIGHT OF WAY WIDTH - 60 FEET

SERVICE LOCATIONS: ALL SERVICES WILL BE INSTALLED PER THE CITY OF WAUKEE REQUIREMENTS. (NOT SHOWN)

WATER MAINS: ALL INTERNAL WATER MAINS SHALL BE 8" DIAMETER.
12" WATER MAINS SHALL BE PROVIDED ALONG 312th PLACE

SETBACKS for R-2:

FRONT YARD SETBACK	30 FEET
REAR YARD SETBACK	30 FEET
SIDE YARD SETBACK	7 FEET MINIMUM
	15 FEET TOTAL

NOTE: OUTLOT X SHALL BE DESIGNATED FOR FUTURE COMMERCIAL DEVELOPMENT AND DETENTION BASIN EASEMENT

LOT AREA TABLE

LOT 1	12,000	0.28
OUTLOT X	816,190 sq.ft.	18.74
PARK LAND	61,617 sq.ft.	1.41

LOT TYPES

- SINGLE FAMILY WALKOUTS
- PARK
- BI-ATTACHED LOOKOUTS
- COMMERCIAL WITH DETENTION BASIN EASEMENT

A. LEO PELDS ENGINEERING COMPANY
2323 DIXON STREET
DES MOINES, IOWA 50316
PHONE: (515) 265-6156
Surveying
P.O. BOX 4636
DES MOINES, IOWA 50306
FAX: (515) 265-6250
Planning
Engineering

LEGEND:

STANDARD SYMBOLS:

○	IRON ROD OR PIPE FOUND	+/-	MORE OR LESS	W	UTILITY LINE OR PIPE WATER
○	SET IRON ROD WITH #4640 CAP	⊕	FIRE HYDRANT	G	GAS
⊕	SECTION CORNER MONUMENT FOUND	⊙	MANHOLE	S	SANITARY SEWER
⊕	SECTION CORNER MONUMENT SET	⋈	VALVE	ST	STORM SEWER
⊕	POWER POLE	125x.3	SPOT ELEVATION (@ x)	UE/T	UNDERGROUND ELEC. / TEL.
⊕	LIGHT POLE	N.T.S.	NOT TO SCALE	OE/T	OVERHEAD ELEC. / TEL.
F.F.	FINISHED FLOOR	A.C.C./P.C.C.	ASPHALTIC/PORTLAND CEMENT CONCRETE	CATV	CABLE TELEVISION

GRANT PARK 2 - PRELIMINARY PLAT
WAUKEE, IOWA

SCALE	1"=60'	DATE	4-19-2006
DESIGNED	VLP	DRAWN	VLP
PROJECT NO.	E2006-100		
FILE NAME	S:\Art Brewer\Grant Park 2\Prelim\Preplat(4-8-07).mxl		